FilmL.A., Inc.
6255 W Sunset Blvd, 12th Floor
Hollywood, CA 90028
t: (213)977-8600 - f: (213)977-8601
www.filmla.com

Summary Information

Permit No: F00166160-B **Type of Permit:** FILMING **Release Date:** 11/20/2020

Production Company	DAFT PRODUCTIONS INC
Insured Company Name	DAFT PRODUCTIONS INC
Contact Phone No. 1	818-954-2330
Contact Phone No. 2	
Fax	
Address	4000 WARNER BLVD BURBANK, California 91522
Production Title	HOME SWEET HOME
Type of Production	TV Reality

Producer	Karin Jarlstedt
Director	Ava Duvernay
1st AD	N/A N/A
Production Manager	Jeanna Spawn
FilmL.A. Coordinator	CJ Leavens
Location Manager	Carlyn CC Couch
Primary Phone	Mobile - 917-474-1207
Secondary Phone	
Location Assistant	Jill Naumann
Primary Phone	Mobile - 818-481-8757
Secondary Phone	

Fees

Posting 900	$207.00
Notification Charge	$0.00
LA CITY LANE AND STREET CLOSURE FEE	$312.00
FILMLA NON-REFUNDABLE FILM PERMIT RIDER FEE	$111.00

Total Permit Fee $630.00

Number of Locations 2

NOT A PERMIT

FilmL.A., Inc.
6255 W Sunset Blvd, 12th Floor
Hollywood, CA 90028
t: (213)977-8600 - f: (213)977-8601
www.filmla.com

Summary Information — Location

Permit Number F00166160-B
Production Company DAFT PRODUCTIONS INC
Insured Company DAFT PRODUCTIONS INC
Production Title HOME SWEET HOME

Location Manager Carlyn CC Couch
Primary Phone Mobile - 917-474-1207
Secondary Phone

Location Address 1047 S Fairfax Ave, Los Angeles, CA, 90019

Location Type Restaurant

Film Dates 11/21/2020 - 11/21/2020 14:00 - 19:00 1 day

Open or Closed to the Public Closed

Generic Conditions *** MUST COMPLY WITH ATTACHED REOPENING PROTOCOL FOR MUSIC, TELEVISION AND FILM PRODUCTION: APPENDIX J EFFECTIVE AS OF FRIDAY, JUNE 12, 2020.***
THE CONSUMPTION OF ALCOHOLIC BEVERAGES AND THE USE OF DRUGS, INCLUDING MARIJUANA, ON LOCATION BY ANY CAST, CREW, OR INVITED GUESTS IS STRICTLY PROHIBITED.
*Certain service and personnel fees required by jurisdictional agencies are not collected by FilmL.A. Any such fees must be paid directly to the appropriate agency, and a separate invoice will be provided to the permittee.
*LA CITY AND/OR LA COUNTY FIRE CHECKLIST ATTACHED TO FINAL PERMIT. THE PERMITTEE IS RESPONSIBLE FOR COMPLETING CHECKLIST PRIOR TO FILMING ACTIVITY AT THIS LOCATION. NON COMPLIANCE MAY RESULT IN ASSIGNMENT OF A FIRE OFFICER.
All travel lanes and bike lanes shall be closed per the WATCH manual.
Community Survey Obtained
CROSSOVERS/CABLING ACROSS STREET I: Not allowed on street without prior approval.
Equipment staging and vehicles may park on one side of the street only.
Must Maintain 5' Clearance on Sidewalks/Walkways
Must maintain local/emergency access
No cast or crew parking on area streets
No interference with merchant activity.
No stopping or setting up in front of merchants or residents without prior approval
Number of uniformed officers listed on the permit is a minimum requirement. Permittee remains responsible for deploying a sufficient number of uniformed officers to provide traffic and crowd control to ensure the safety of the film crew and the public.
Traffic control must be done in accordance w/MUTCD
Traffic Officers Required
Uniformed officers shall have a copy of the film permit in their possession and are required to confirm that all traffic control signage devices are in place.

Please see attached document Fairfax Ave btwn 1047 Fairfax - Whitworth WS curb - DAFT.pdf

Equipment on Location

Type	Quantity
Cast/Crew vehicles	25
Cube Trucks	2
Generator	1
Picture vehicles	1
Trailers	1

Personnel on Location

Type	Quantity
Cast	6
Crew	20
Off-Duty/Retired LAPD Officer(s)	2
Spot Check	1

Filming Activities Drive by; Drive ups & away; Equipment on sidewalk, in curb lane & across street; Exterior Dialogue; Exterior establishing shots; Interior and exterior dialogue; Intermittent pedestrian control; Intermittent traffic control - 2 minutes standard;

Jurisdiction **Political:** Los Angeles City - Council District 10 **Police:** Los Angeles Police **Fire:** Los Angeles City Department

DRAFT NOT PERMIT

FilmL.A., Inc.
6255 W Sunset Blvd, 12th Floor
Hollywood, CA 90028
t: (213)977-8600 - f: (213)977-8601
www.filmla.com

Summary Information — Location

Location 1 of 2

Permit Number F00166160-B
Production Company DAFT PRODUCTIONS INC
Insured Company DAFT PRODUCTIONS INC
Production Title HOME SWEET HOME

Location Manager Carlyn CC Couch
Primary Phone Mobile - 917-474-1207
Secondary Phone

Thomas Guide Page: 633 **Grid:** B3

Approvals	FILML.A. CLOSURES	Yulizza Ramirez
	LOS ANGELES CITY DEPARTMENT OF PUBLIC WORKS	LaMeisha Candler
	LOS ANGELES CITY POLICE DEPARTMENT	Gabriel Martinez

Coordinator Note Person Responsible for Covid-19 Compliance: Tyrone Tyler
Phone: 310-377-0135

Coordinator Note No generator placement in front of 1117 Hayworth No parking in front of 1125 & 1121 Hayworth. No vehicles may block visibility of neighbors entering/exiting driveways or at stop signs.

Coordinator Note Craft Services, catering trucks, food preparation and dining tables must be out of public view.

Coordinator Note Rider B created to add activity to locations.

Parking
Base Camp
Location Type : Filming Location

Crew Parking
Location Type : Filming Location

Lane / Full Closure W/S CURB LANE CLOSURE FAIRFAX AVE. FROM 1047 S. FARIFAX AVE. SOUTH TO WHITWORTH ST

Approximate Footage 0 - 300

Date(s) 11/21/2020 to 11/21/2020 **Time(s)** 14:00 to 19:00

NOT A PERMIT

FilmL.A., Inc.
6255 W Sunset Blvd, 12th Floor
Hollywood, CA 90028
t: (213)977-8600 - f: (213)977-8601
www.filmla.com

Summary Information — Location

Permit Number F00166160-B
Production Company DAFT PRODUCTIONS INC
Insured Company DAFT PRODUCTIONS INC
Production Title HOME SWEET HOME

Location Manager Carlyn CC Couch
Primary Phone Mobile - 917-474-1207
Secondary Phone

Location Address 2651 S La Cienega Blvd, Los Angeles, CA, 90034

Location Type Banquet Hall

Film Dates 11/22/2020 - 11/22/2020 07:00 - 22:00 1 day
11/23/2020 - 11/24/2020 06:00 - 23:00 2 days

Open or Closed to the Public Closed

Generic Conditions *** MUST COMPLY WITH ATTACHED REOPENING PROTOCOL FOR MUSIC, TELEVISION AND FILM PRODUCTION: APPENDIX J EFFECTIVE AS OF FRIDAY, JUNE 12, 2020.***
THE CONSUMPTION OF ALCOHOLIC BEVERAGES AND THE USE OF DRUGS, INCLUDING MARIJUANA, ON LOCATION BY ANY CAST, CREW, OR INVITED GUESTS IS STRICTLY PROHIBITED.
*Certain service and personnel fees required by jurisdictional agencies are not collected by FilmL.A. Any such fees must be paid directly to the appropriate agency, and a separate invoice will be provided to the permittee.
*LA CITY AND/OR LA COUNTY FIRE CHECKLIST ATTACHED TO FINAL PERMIT. THE PERMITTEE IS RESPONSIBLE FOR COMPLETING CHECKLIST PRIOR TO FILMING ACTIVITY AT THIS LOCATION. NON COMPLIANCE MAY RESULT IN ASSIGNMENT OF A FIRE OFFICER.
Community Survey Obtained
CROSSOVERS/CABLING ACROSS STREET I: Not allowed on street without prior approval.
Equipment staging and vehicles may park on one side of the street only.
Must Maintain 5' Clearance on Sidewalks/Walkways
Must maintain local/emergency access
No cast or crew parking on area streets
No interference with merchant activity.
No stopping or setting up in front of merchants or residents without prior approval
Number of uniformed officers listed on the permit is a minimum requirement. Permittee remains responsible for deploying a sufficient number of uniformed officers to provide traffic and crowd control to ensure the safety of the film crew and the public.
Traffic control must be done in accordance w/MUTCD
Traffic Officers Required
Uniformed officers shall have a copy of the film permit in their possession and are required to confirm that all traffic control signage devices are in place.

Equipment on Location

Type	Quantity
Cast/Crew vehicles	50
Cube Trucks	2
Generator	1
Trailers	1
Vans	2

Personnel on Location

Type	Quantity
Cast	6
Crew	50
Off-Duty/Retired LAPD Officer(s)	2
Spot Check	1

Filming Activities Drive by; Drive ups & away; Equipment on sidewalk, in curb lane & across street; Exterior Dialogue; Exterior establishing shots; Interior and exterior dialogue; Intermittent pedestrian control; Intermittent traffic control - 2 minutes standard; CATERING INTERIOR PER INSPECTOR MORRELL COOKING NOT ON CAMERA FROM 10AM - 1300 ;

Jurisdiction **Political:** Los Angeles City - Council District 10 **Police:** Los Angeles Police **Fire:** Los Angeles City Department

Thomas Guide **Page:** 632 **Grid:** J6

Approvals LOS ANGELES CITY POLICE DEPARTMENT Gabriel Aleman

DRAFT NOT

FilmL.A., Inc.
6255 W Sunset Blvd, 12th Floor
Hollywood, CA 90028
t: (213)977-8600 - f: (213)977-8601
www.filmla.com

Summary Information — Location

Permit Number F00166160-B
Production Company DAFT PRODUCTIONS INC
Insured Company DAFT PRODUCTIONS INC
Production Title HOME SWEET HOME

Location Manager Carlyn CC Couch
Primary Phone Mobile - 917-474-1207
Secondary Phone

Coordinator Note Person Responsible for Covid-19 Compliance: Tyrone Tyler
Phone: 310-377-0135

Coordinator Note Rider B created to add activity to locations.

Parking

Base Camp
Location Type : Filming Location

Crew Parking
Location Type : Filming Location

Posting "No Parking" signs E/S CULLEN ST. - LA CIENEGA - 100' SOUTH
S/S LA CIENEGA - CULLEN ST. - TO ALVIRA ST.
W/S ALVIRA ST. - LA CIENEGA 200' SOUTH

Approximate Footage 601 - 900 **Log Number** 293069

Date(s) 11/22/2020 to 11/22/2020 **Time(s)** 07:00 to 22:00

NOT A PERMIT

Permit #F00166160-B

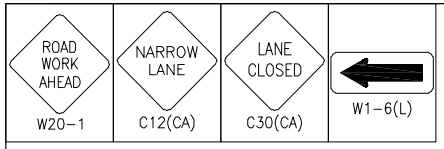

SYMBOL LEGEND	
●	= 28" TRAFFIC CONE / 36" DELINEATOR
▬	= TYPE I BARRICADE W/ SIGN
	= FLASHING ARROW BOARD
	= HIGH LEVEL WARNING DEVICE
Ⓢ	= SIGNALIZED INTERSECTION
	= EXISTING DRIVEWAY
⇨	= DIRECTION OF TRAFFIC

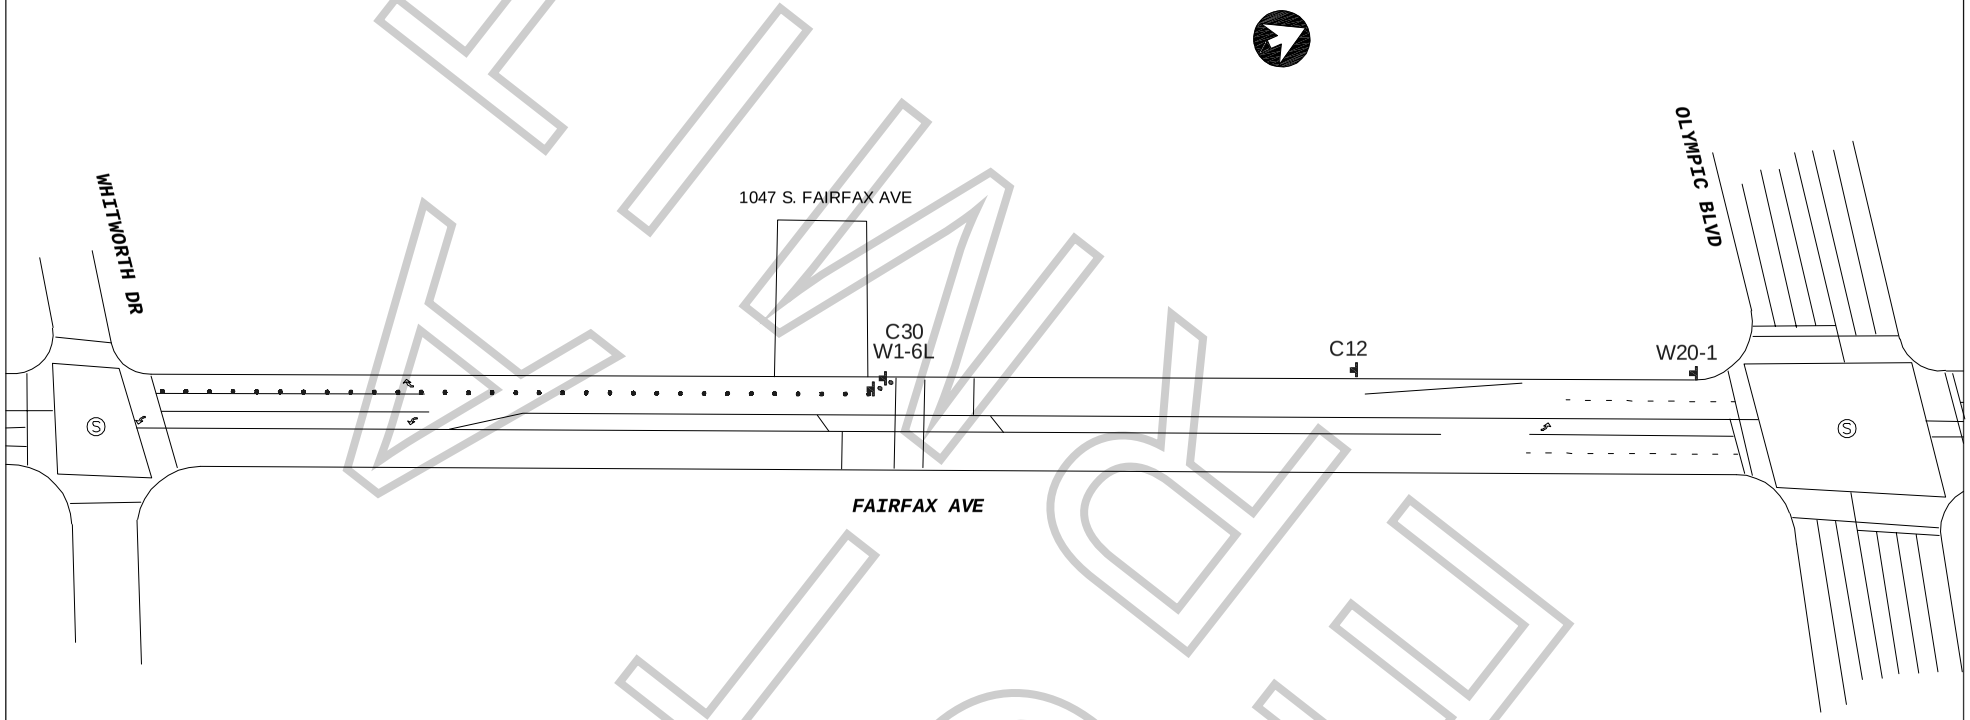

WORK ZONE

WORK ZONE TRAFFIC CONTROL PLAN GENERAL NOTES

1. ALL SIGNING, STRIPING, AND TRAFFIC CONTROL DEVICES SHALL SHALL BE IN ACCORDANCE WITH THE LASTEST EDITIONS OF THE CALIFORNIA MANUAL ON UNIFORM TRAFFIC CONTROL DEVICES (CAMUTCD), W.A.T.C.H. MANUAL, CALTRANS STANDARDS PLANS, CALTRANS STANDARD SPECIFICATIONS, AND/OR AS DIRECTED BY THE PERMIT ENGINEER.
2. THERE WILL BE NO INTERFERENCE WITH TRAFFIC SIGNALS OR CROSSWALKS.
3. CONES WILL BE 28" MINIMUM HEIGHT AND HAVE REFLECTORIZED SLEEVES FOR NIGHT WORK.
4. POLICE WILL DIRECT TRAFFIC IF NECESSARY.

ALL TRAFFIC CONTROL WILL BE INSTALLED TO MEET OR EXCEED THE MOST CURRENT CAMUTCD AND WATCH MINIMUM REQUIREMENTS

DATE & TIME:
11-21-2020
FROM 14:00 HOURS TO 19:00 HOURS

TCP FOR:
DAFT
"HOME SWEET HOME"

LOCATION:
W/S CURB - FAIRFAX AVE
FROM 1047 S. FAIRFAX TO WHITWORTH
CITY OF LOS ANGELES, CA

TCP PREPARED BY:
JCL TRAFFIC SERVICES
500 S. GREENWOOD AVE
MONTEBELLO, CA 90640
PH: (213) 622-9775
C31-CA Lic # 905357

CONTACT(S):
DENISE WHEELER
OFFICE# 818.347.9929

DATE	REVSIONS

DRAFTER: EDY RAMIREZ
FILM LA: CJ LEAVENS
SCALE: N.T.S.
SHEET: 1 OF 1